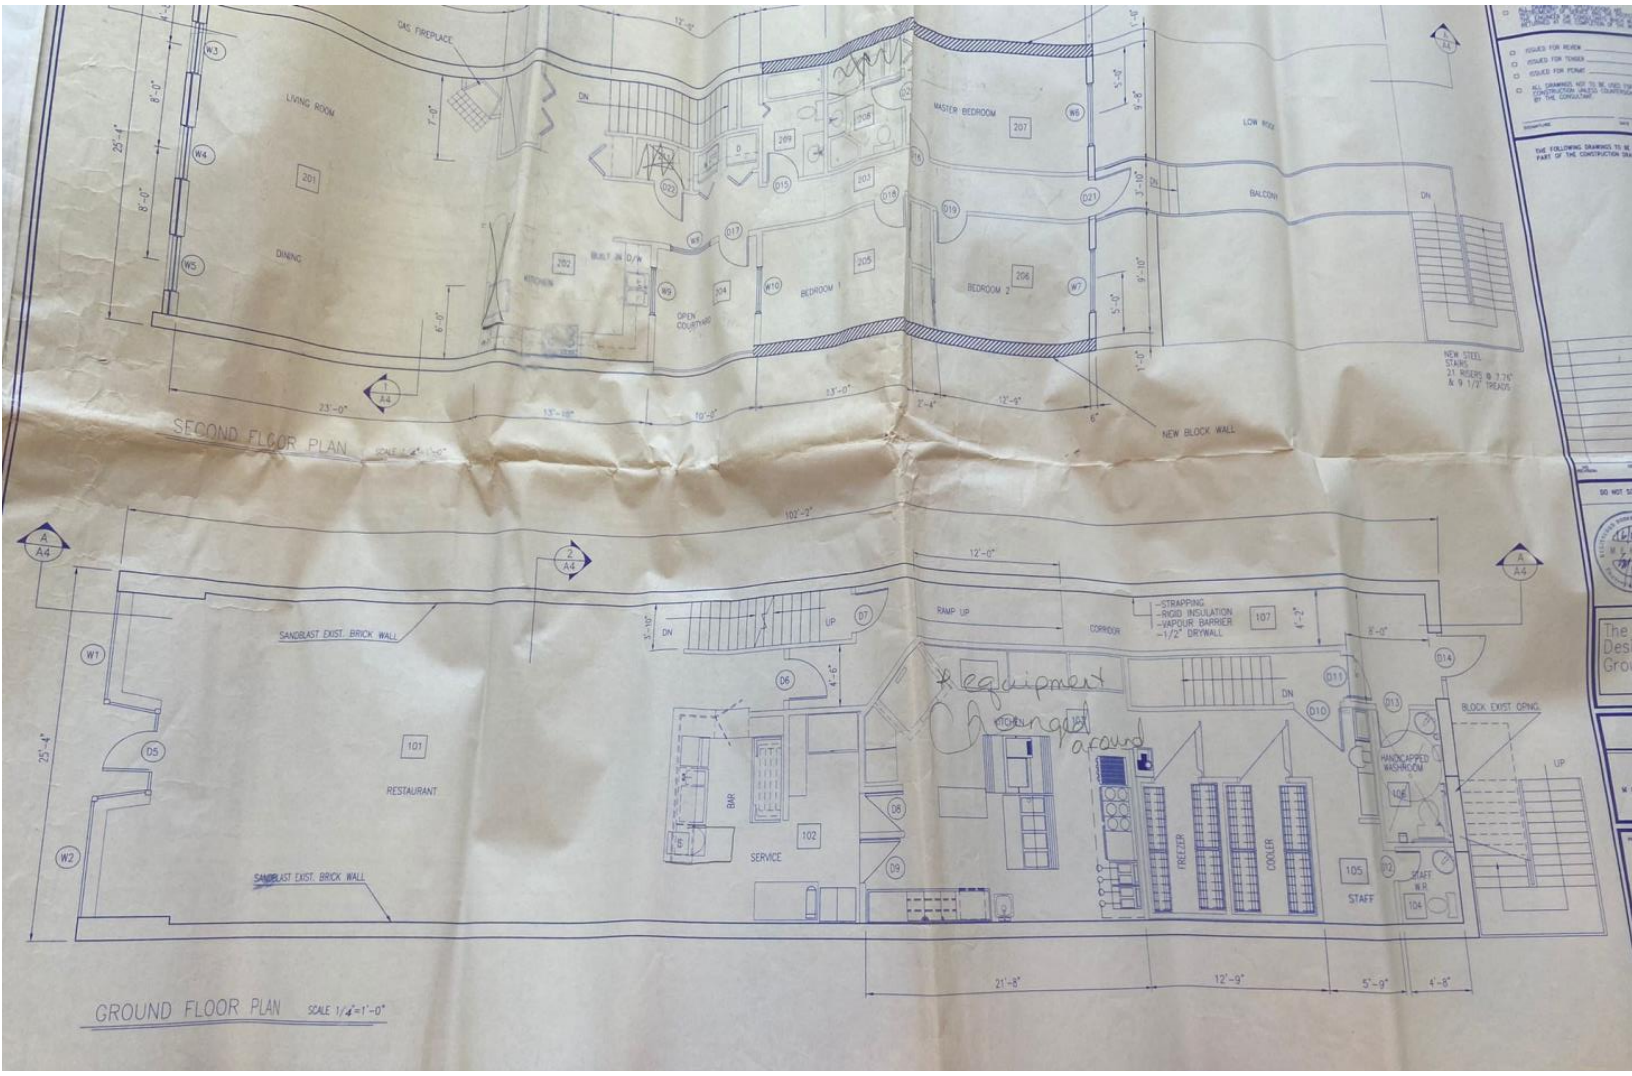
GAS FIREPLACE
LIVING ROOM
201
DINING
202
KITCHEN
BUILT-IN D/W
OPEN COURTYARD
BEDROOM 1
205
MASTER BEDROOM
207
BEDROOM 2
206
LOW ROOF
BALCONY
NEW STEEL STAIRS 21 RISERS @ 7 7/8" & 9 1/2" TREADS
NEW BLOCK WALL
SECOND FLOOR PLAN
SANDBLAST EXIST. BRICK WALL
RESTAURANT
101
BAR
SERVICE
102
RAMP UP
CORRIDOR
-STRAPPING
-RIGID INSULATION
-VAPOUR BARRIER
-1/2" DRYWALL
107
* equipment moved around
FREEZER
COOLER
STAFF
105
HANDICAPPED WASHROOM
106
STAFF W.R.
104
BLOCK EXIST. OPNG.
GROUND FLOOR PLAN
SCALE 1/4"=1'-0"