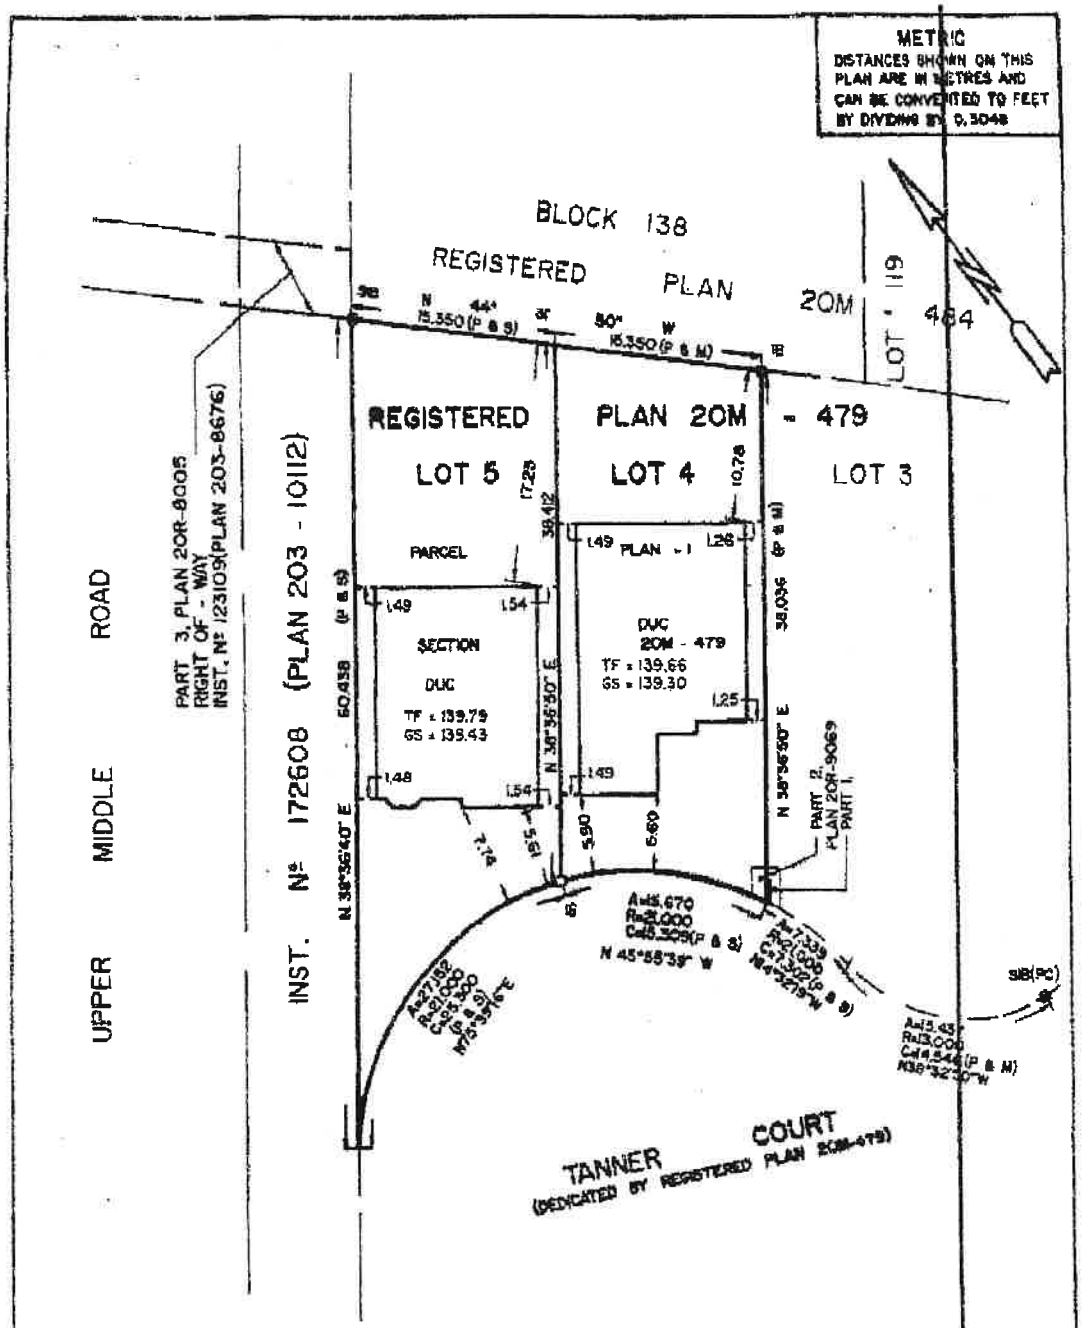


BUILDING LOCATION SURVEY OF
LOTS 4 AND 5
REGISTERED PLAN 20M-479
TOWN OF OAKVILLE
REGIONAL MUNICIPALITY OF HALTON
SCALE 1: 400
5m 0 10m 20m

J. D. BARNES LIMITED – 1989.

SURVEYOR'S CERTIFICATE

I CERTIFY THAT :
THE FIELD SURVEY REPRESENTED ON THIS PLAN WAS COMPLETED ON THE 6th DAY OF FEBRUARY, 1989.

March 15, 1989
DATE

P. A. BOOGS
Ontario Land Surveyor

NOTES:
BEARINGS ARE ASTRONOMIC AND ARE REFERRED TO THE NORTHEASTERLY LIMIT OF REGISTERED PLAN 20M-479 HAVING A BEARING OF N 44° 31' 50" W.

| | | |
|---|---|---|
| ■ | DENOTES | SURVEY MONUMENT FOUND |
| ○ | DENOTES | SURVEY MONUMENT PLANTED |
| SIB | DENOTES | STANDARD IRON BAR |
| IB | DENOTES | IRON BAR |
| P.C. | DENOTES | POINT OF CURVATURE |
| DUC | DENOTES | DWELLING UNDER CONSTRUCTION |
| P&S | DENOTES | REGISTERED PLAN 20M-479 AND SET |
| P&M | DENOTES | REGISTERED PLAN 20M-479 AND MEASURED |
| SDS | DENOTES | SOUTH OF DUNDAS STREET |
| TF | DENOTES | TOP OF FOUNDATION WALL ELEVATION |
| GS | DENOTES | GARAGE SILL ELEVATION |

ALL BUILDING TIES ARE TAKEN TO CONCRETE FOUNDATION
ALL FOUND SURVEY MONUMENTS SET BY J. D. BARNES LIMITED UNLESS NOTED OTHERWISE.

SURVEYING MAPPING
LAND INFORMATION SERVICES

J.D. BARNES LIMITED

| DRAWN BY: | CHECKED BY: | REFERENCE NO.: |
|---|---|---|
| PNC | PB | 88 - 26 - 136 - 0 - 4 |

88 - 31 - 49 - 0